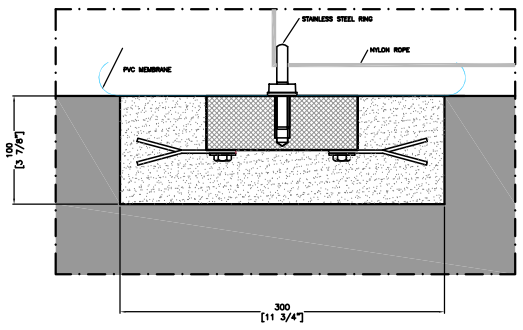

DETAIL "A"
SCALE 1:2.5

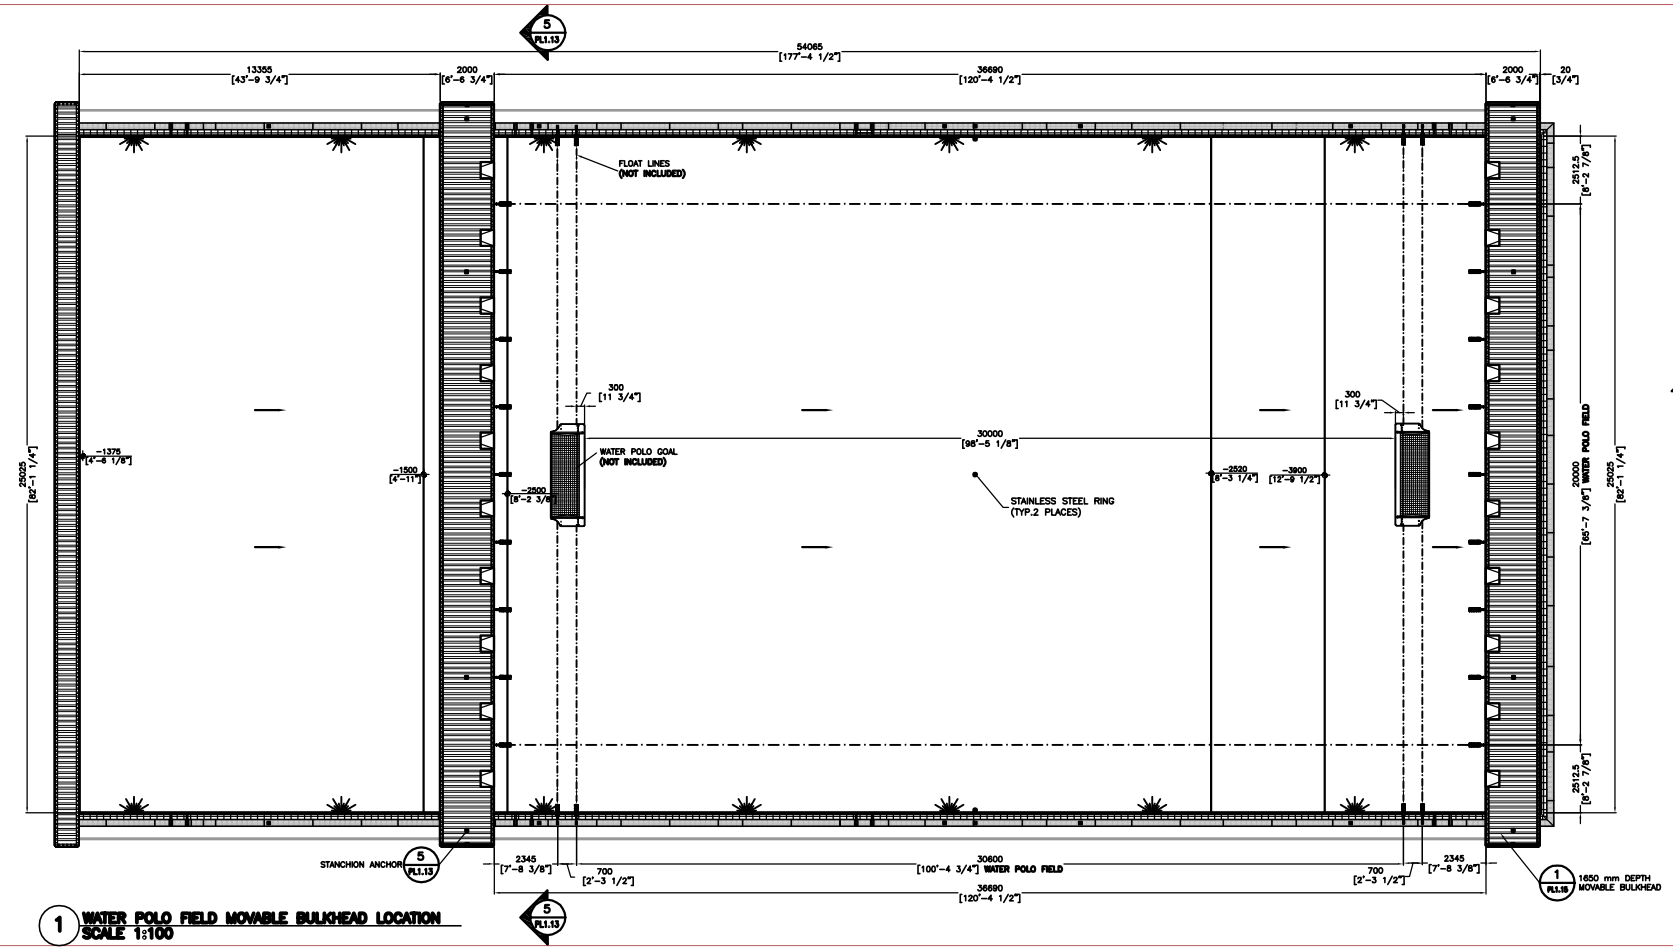

1 WATER POLO FIELD MOVABLE BULKHEAD LOCATION
SCALE 1:100

BALL RELEASE SYSTEM
SCALE 1:10

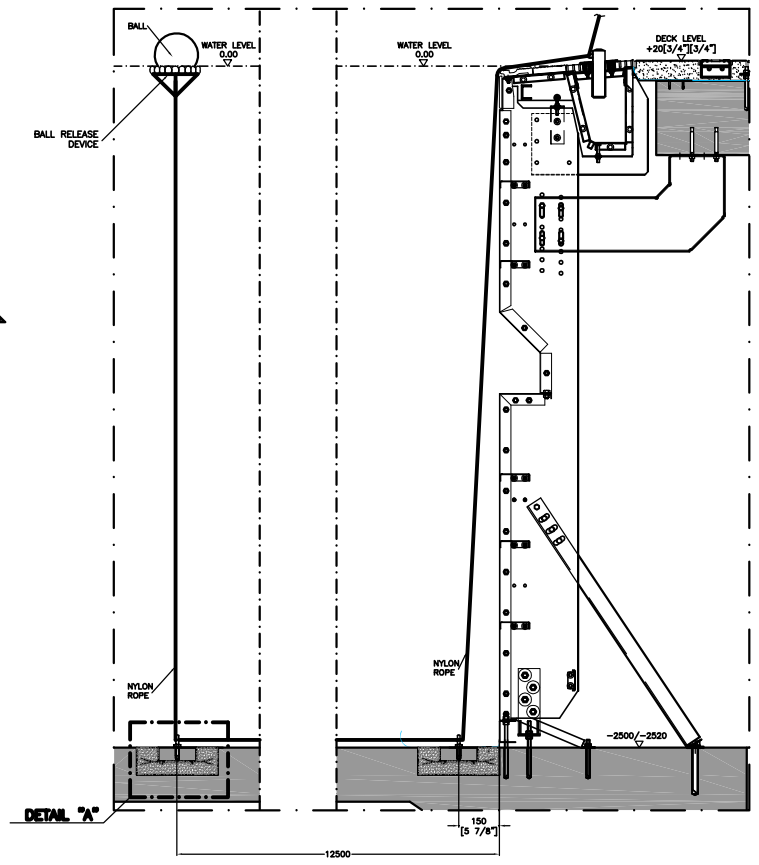

DETAIL "A"

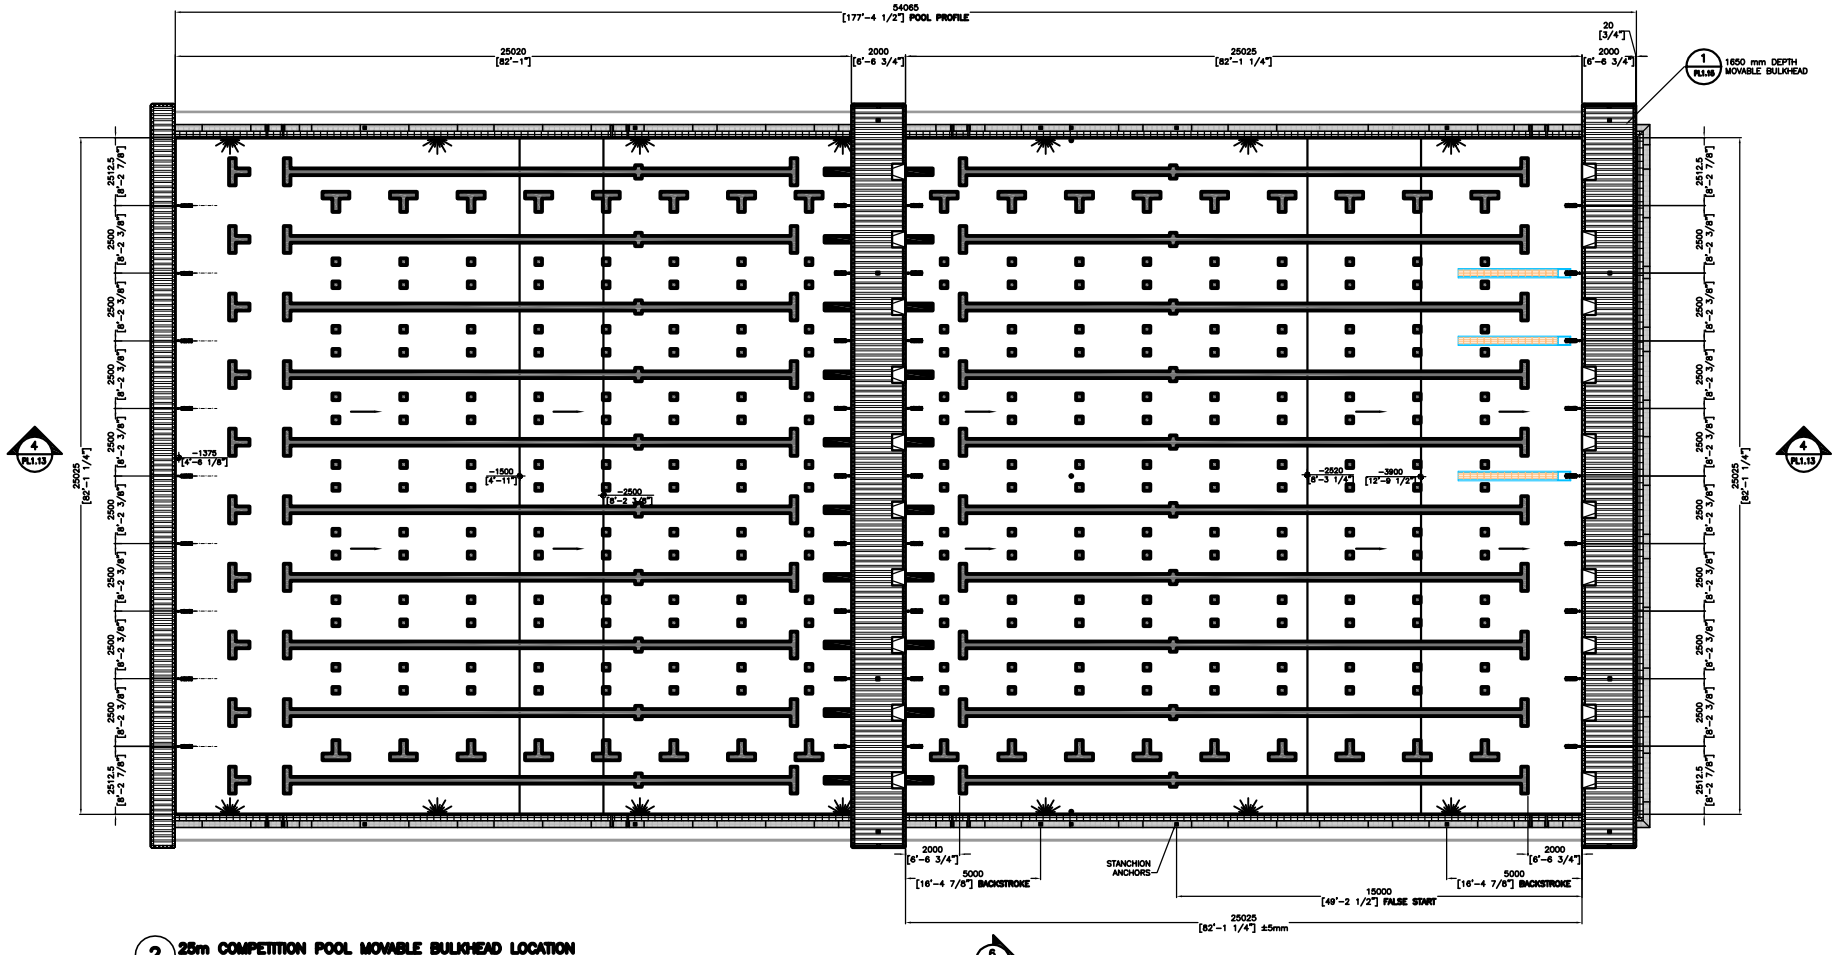

2 25m COMPETITION POOL MOVABLE BULKHEAD LOCATION
SCALE 1:100

MACDONALD ISLAND REDEVELOPMENT PROJECT

FT. McMURRAY AB

Myrtha Pools®

Draw No. MP16-1234

Drawn LA SALA CALOGERO BRESCIANI CLAUDIO

ARCHITECTS & PLANNERS

REGIONAL MUNICIPALITY OF WOOD BUFFALO

Stuart Olson

PROGRESS PLOT

SEAL / PERMIT

REVISIONS

NO	DATE	DESCRIPTION
0	[illegible]	[illegible]
8	[illegible]	[illegible]
4	[illegible]	[illegible]
3	[illegible]	[illegible]
2	[illegible]	[illegible]
1	[illegible]	[illegible]

SHEET TITLE
50 m COMPETITION POOL

Project No. 25099 | Drawn | Checked

Scale | Date | Sheet No. PL1.12