SECTION/SCALE 1:20
WITH FLOATING ROPE THROUGH THE BOOM

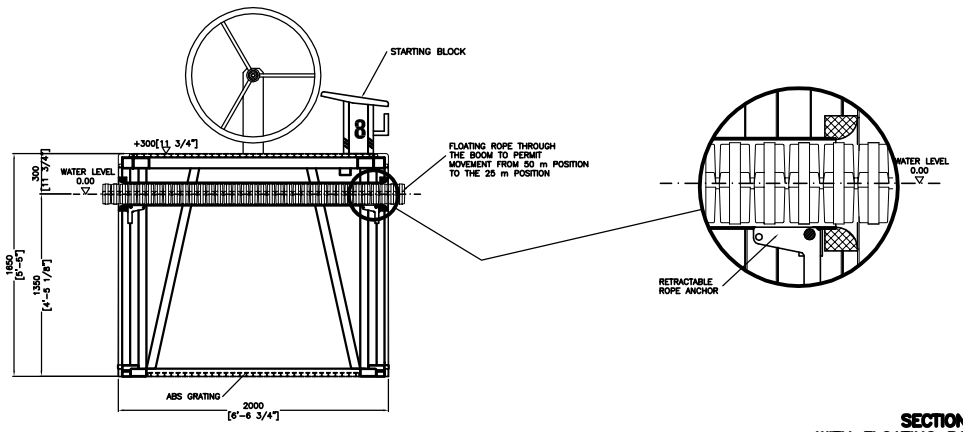

MOVEMENT MOVABLE BULKHEAD DETAILS
SCALE 1:20

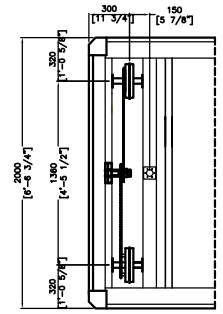

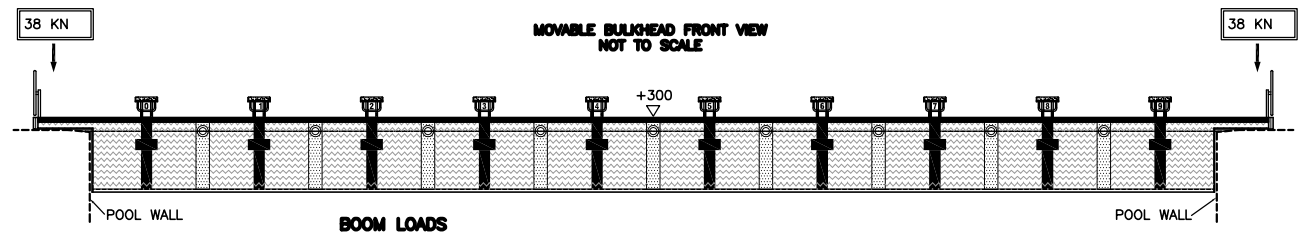

BOOM LOADS

BOOM LOAD	76 KN
EXTRA LOAD	18 KN (MAXIMUM ALLOWABLE)
TOTAL LOAD	94 KN
LOAD ON EACH BOOM SIDE	38 KN
LOAD ON EACH WHEEL	19 KN

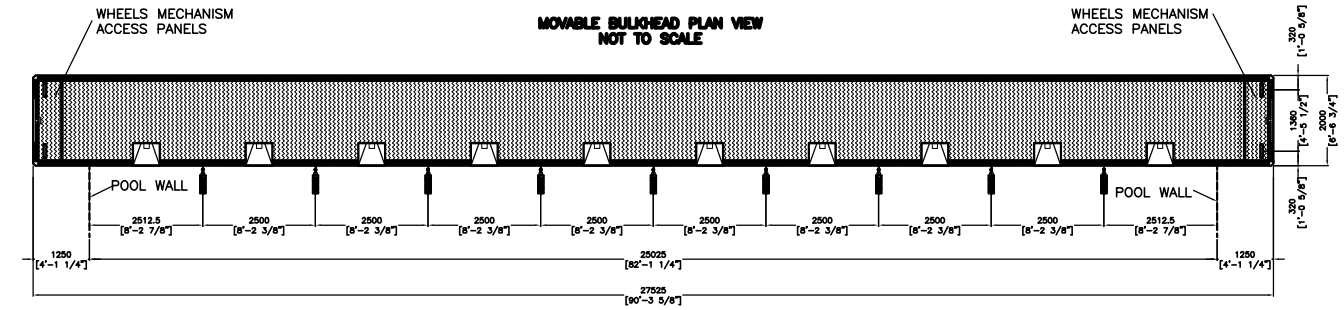

TYP. STAINLESS STEEL RAIL AND MOVE BULKHEAD DEPTH ANCHOR
SCALE 1:2

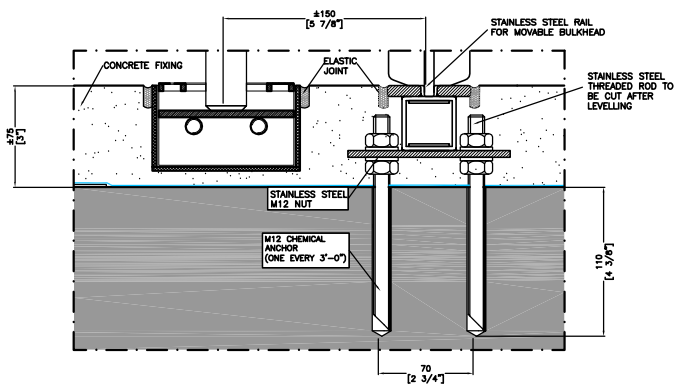

SECTION/SCALE 1:20
WITH FLOATING ROPE ANCHORED ON THE RETRACTABLE ANCHOR

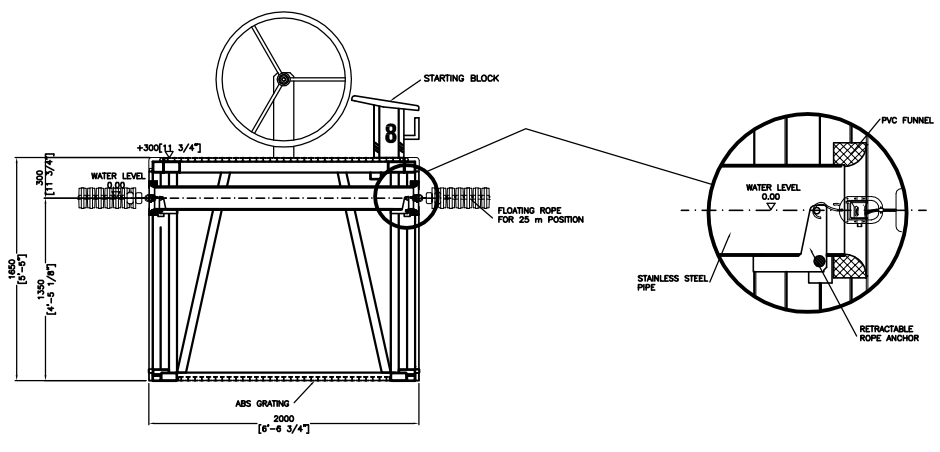

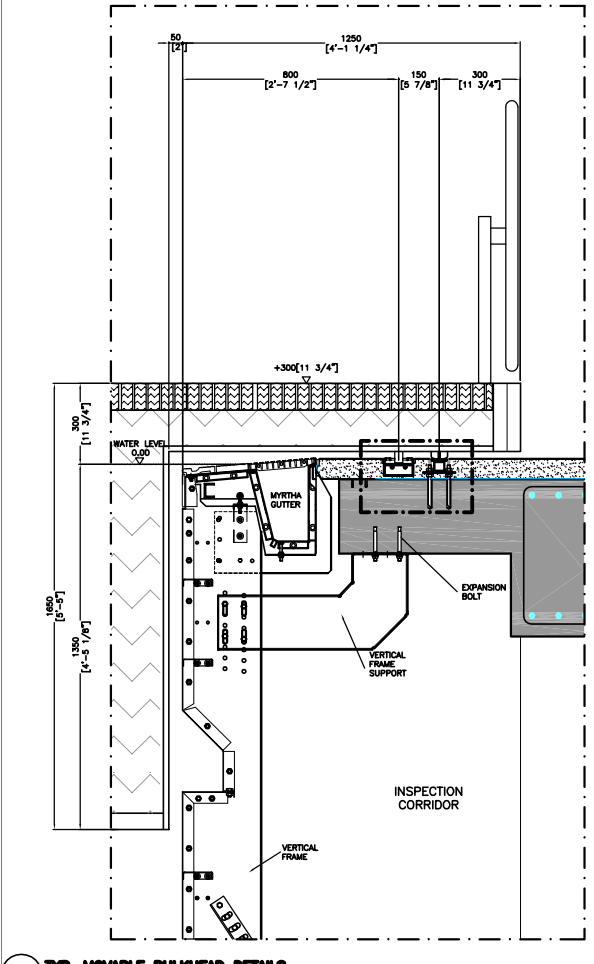

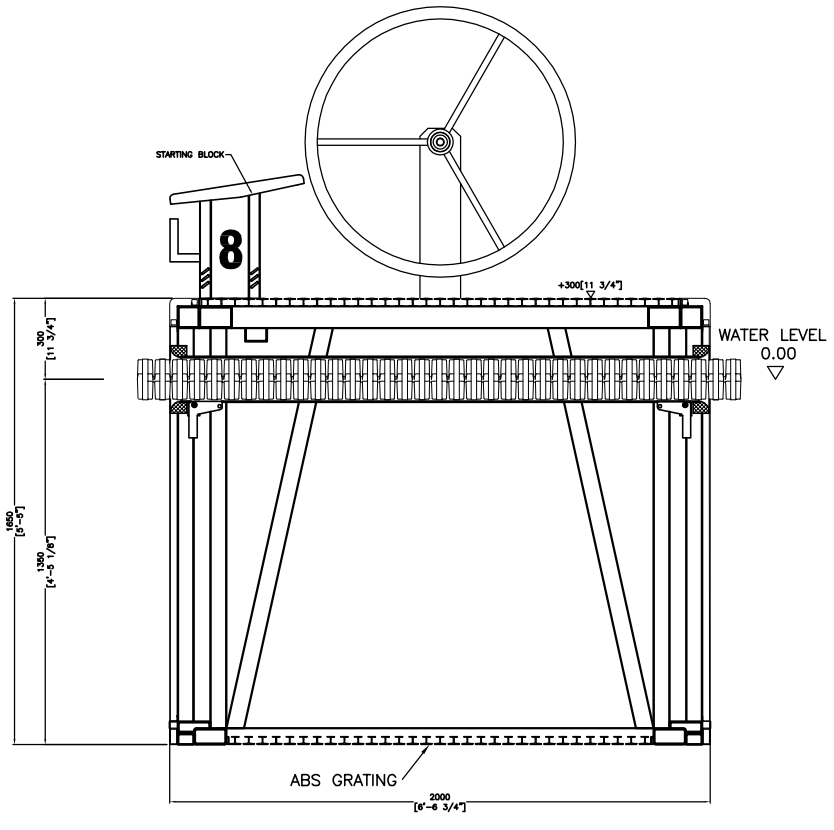

1 TYP. MOVABLE BULKHEAD DETAILS
SCALE 1:10

DETAIL "A"
SCALE 1:2.5

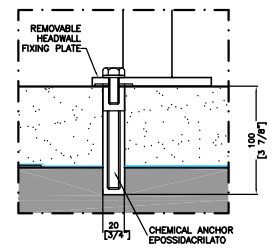

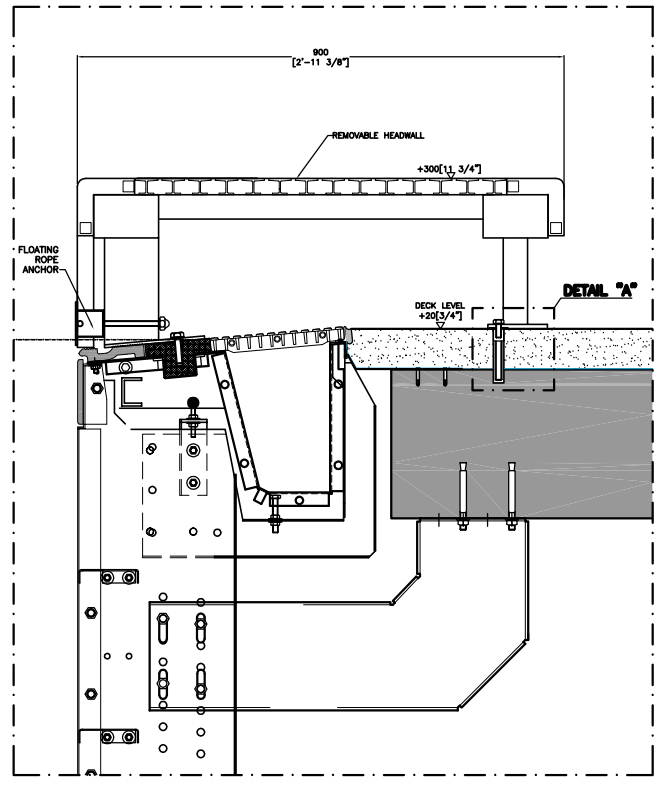

TYP. PVC REMOVABLE HEADWALL ANCHOR
SCALE 1:5

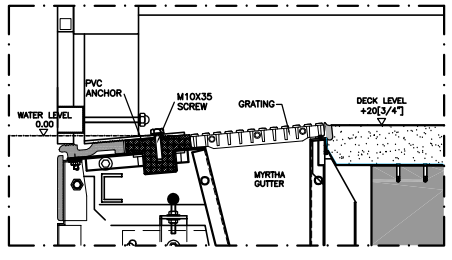

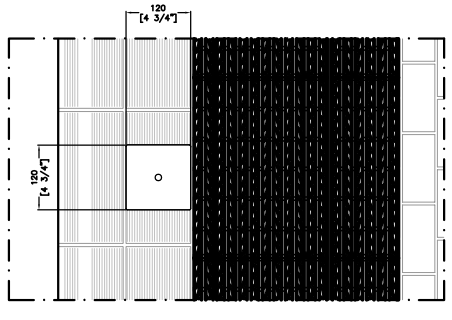

2 TYP. REMOVABLE HEADWALL
SCALE 1:5

MACDONALD ISLAND REDEVELOPMENT PROJECT
FT. McMURRAY AB

Myrtha Pools®
Draw No. MP16-1234
Drawn LA SALA CALOGERO BRESCIANI CLAUDIO

ARCHITECTS & PLANNERS

REGIONAL MUNICIPALITY OF WOOD BUFFALO

Stuart Olson

PROGRESS PLOT

SEAL / PERMIT

REVISIONS

NO	DATE	DESCRIPTION
6	[illegible]	[illegible]
5	[illegible]	[illegible]
4	[illegible]	[illegible]
3	[illegible]	[illegible]
2	[illegible]	[illegible]
1	[illegible]	[illegible]

SHEET TITLE
50 m COMPETITION POOL

Project No. 25099 | Drawn | Checked
Scale | Date | Sheet No. PL1.15