SECTION B–B

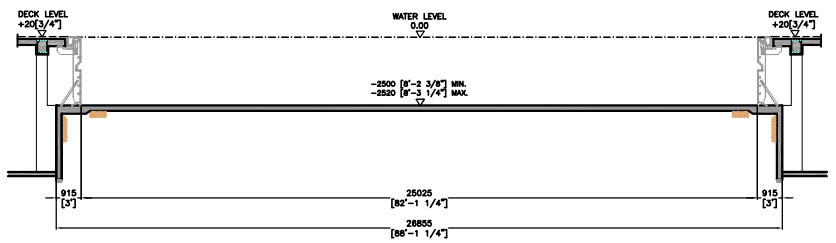

SECTION A–A

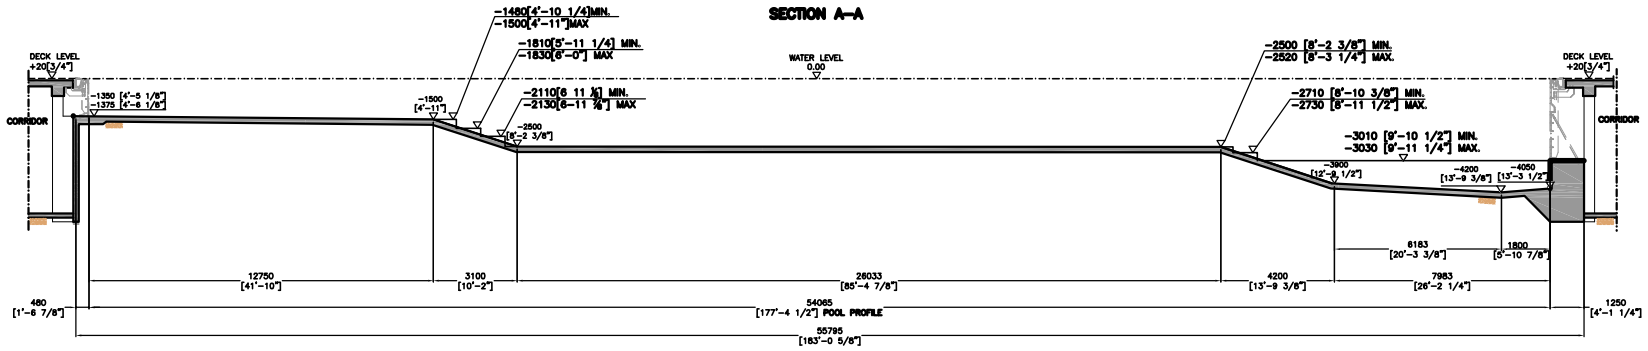

PLAN VIEW

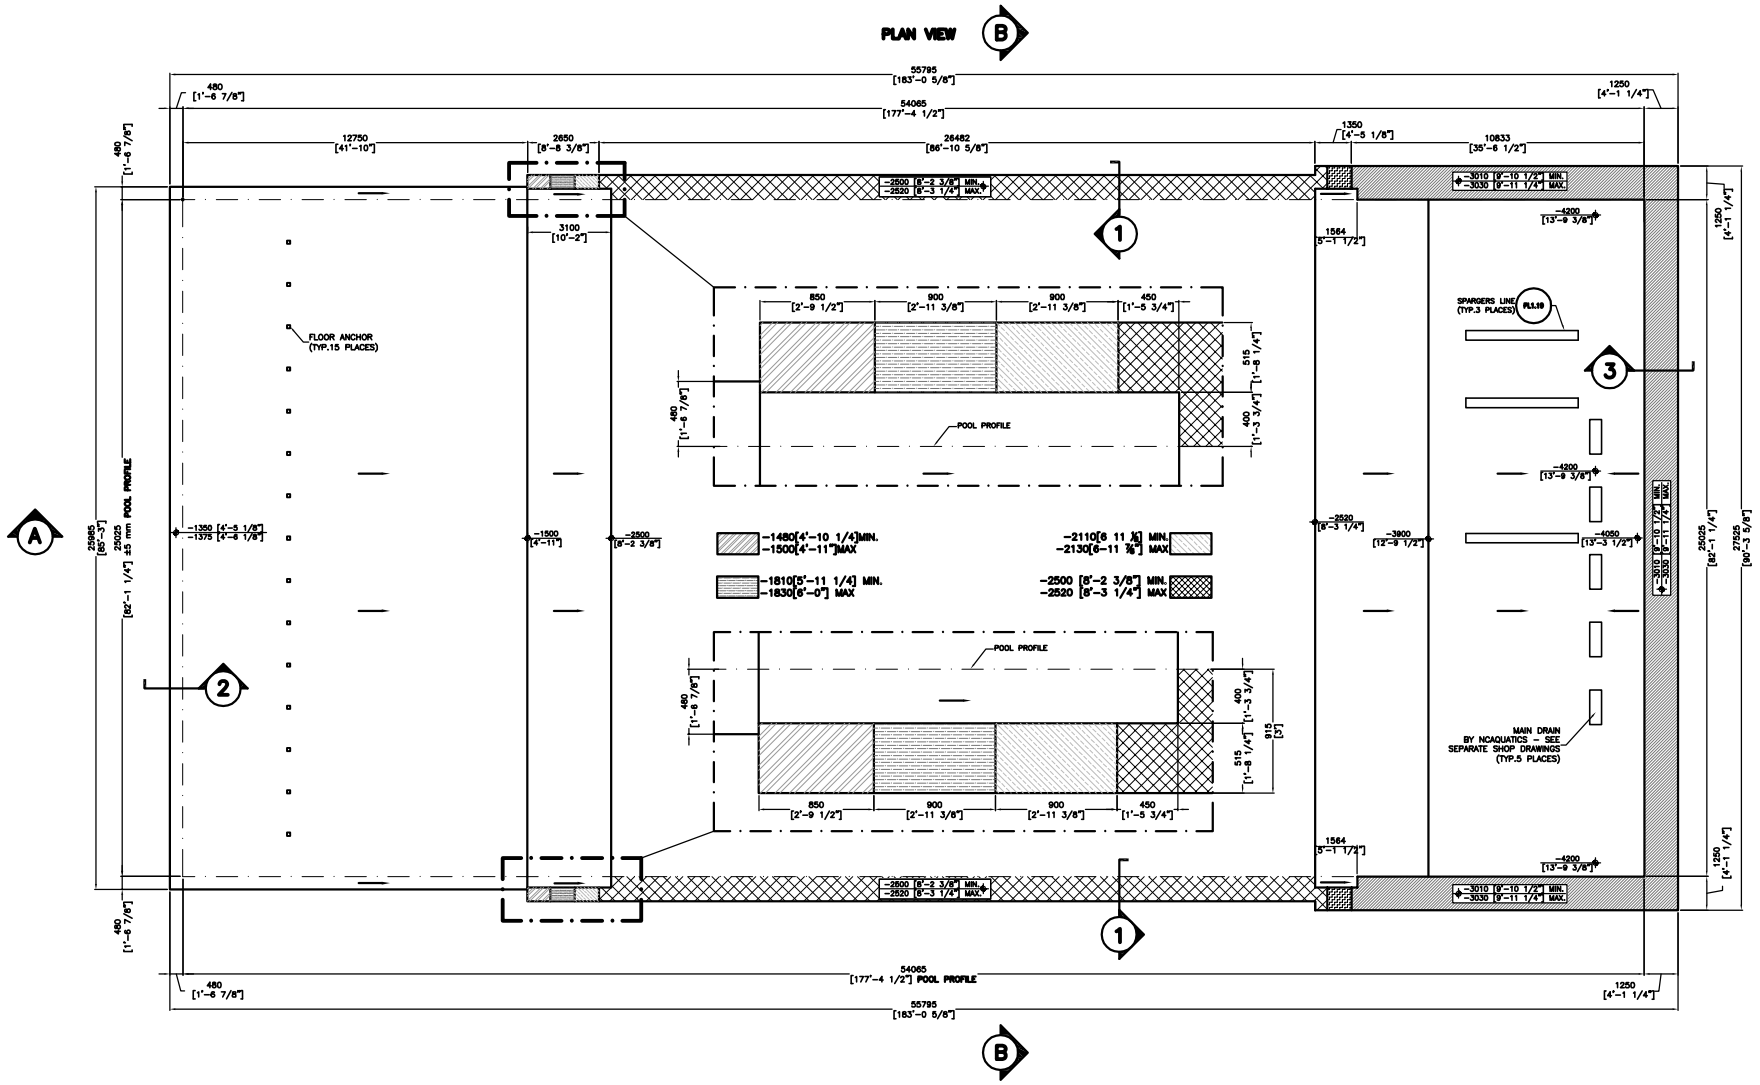

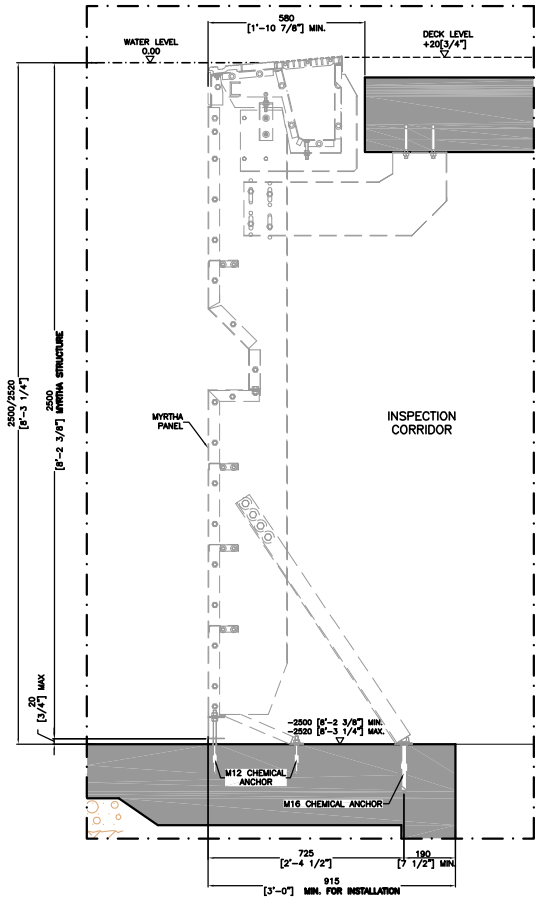

1 TYP. MYRTHA 2500 mm DEPTH CER/2 STRUCTURE
SCALE 1:10

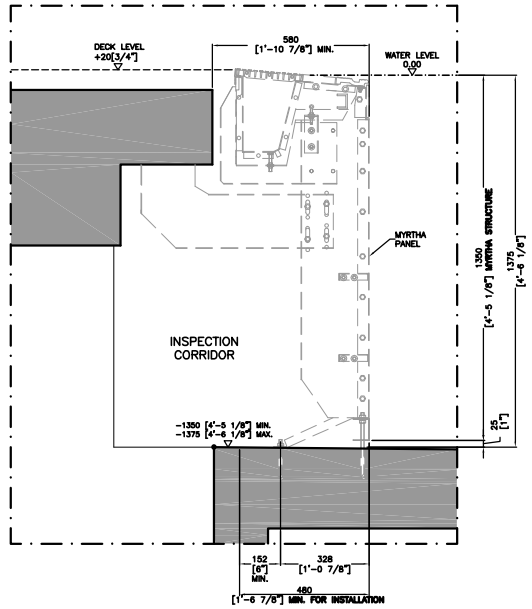

2 TYP. 1350 DEPTH MYRTHA CER/2 SECTION
SCALE 1:10

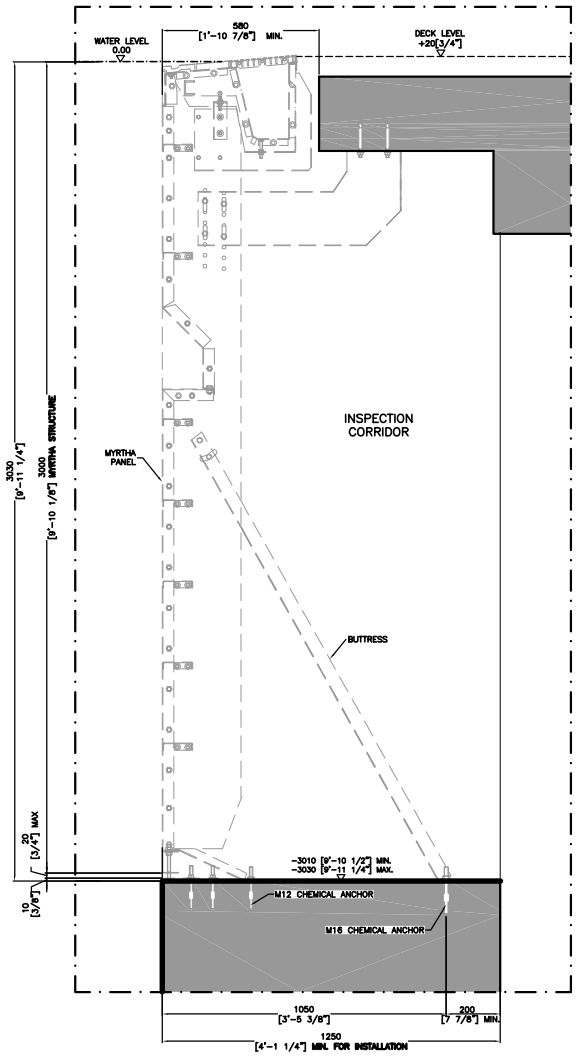

3 TYP. MYRTHA 3000 mm DEPTH CER/2 STRUCTURE
SCALE 1:10

MACDONALD ISLAND REDEVELOPMENT PROJECT

FT. McMURRAY AB

Myrtha Pools®
Draw No.: MP16–1234–T1
Drawn: CARI' DOMENICO, BRESCIANI CLAUDIO

MOHTEGES & FLAUZINO

REGIONAL MUNICIPALITY OF WOOD BUFFALO

Stuart Olson

PROGRESS PLOT

SEAL / PERMIT

REVISIONS

NO	DATE	DESCRIPTION

SHEET TITLE
50 m COMPETITION POOL
CONCRETE WORKS

Project No. 25099 | Drawn | Checked
Scale | Date | Sheet No. PL1.10-T1